EXHIBIT A

REZ-23-05 SCARBORO APARTMENTS

Qunity

CIVIL ENGINEERING | LANDSCAPE ARCHITECTURE

REVISION 6
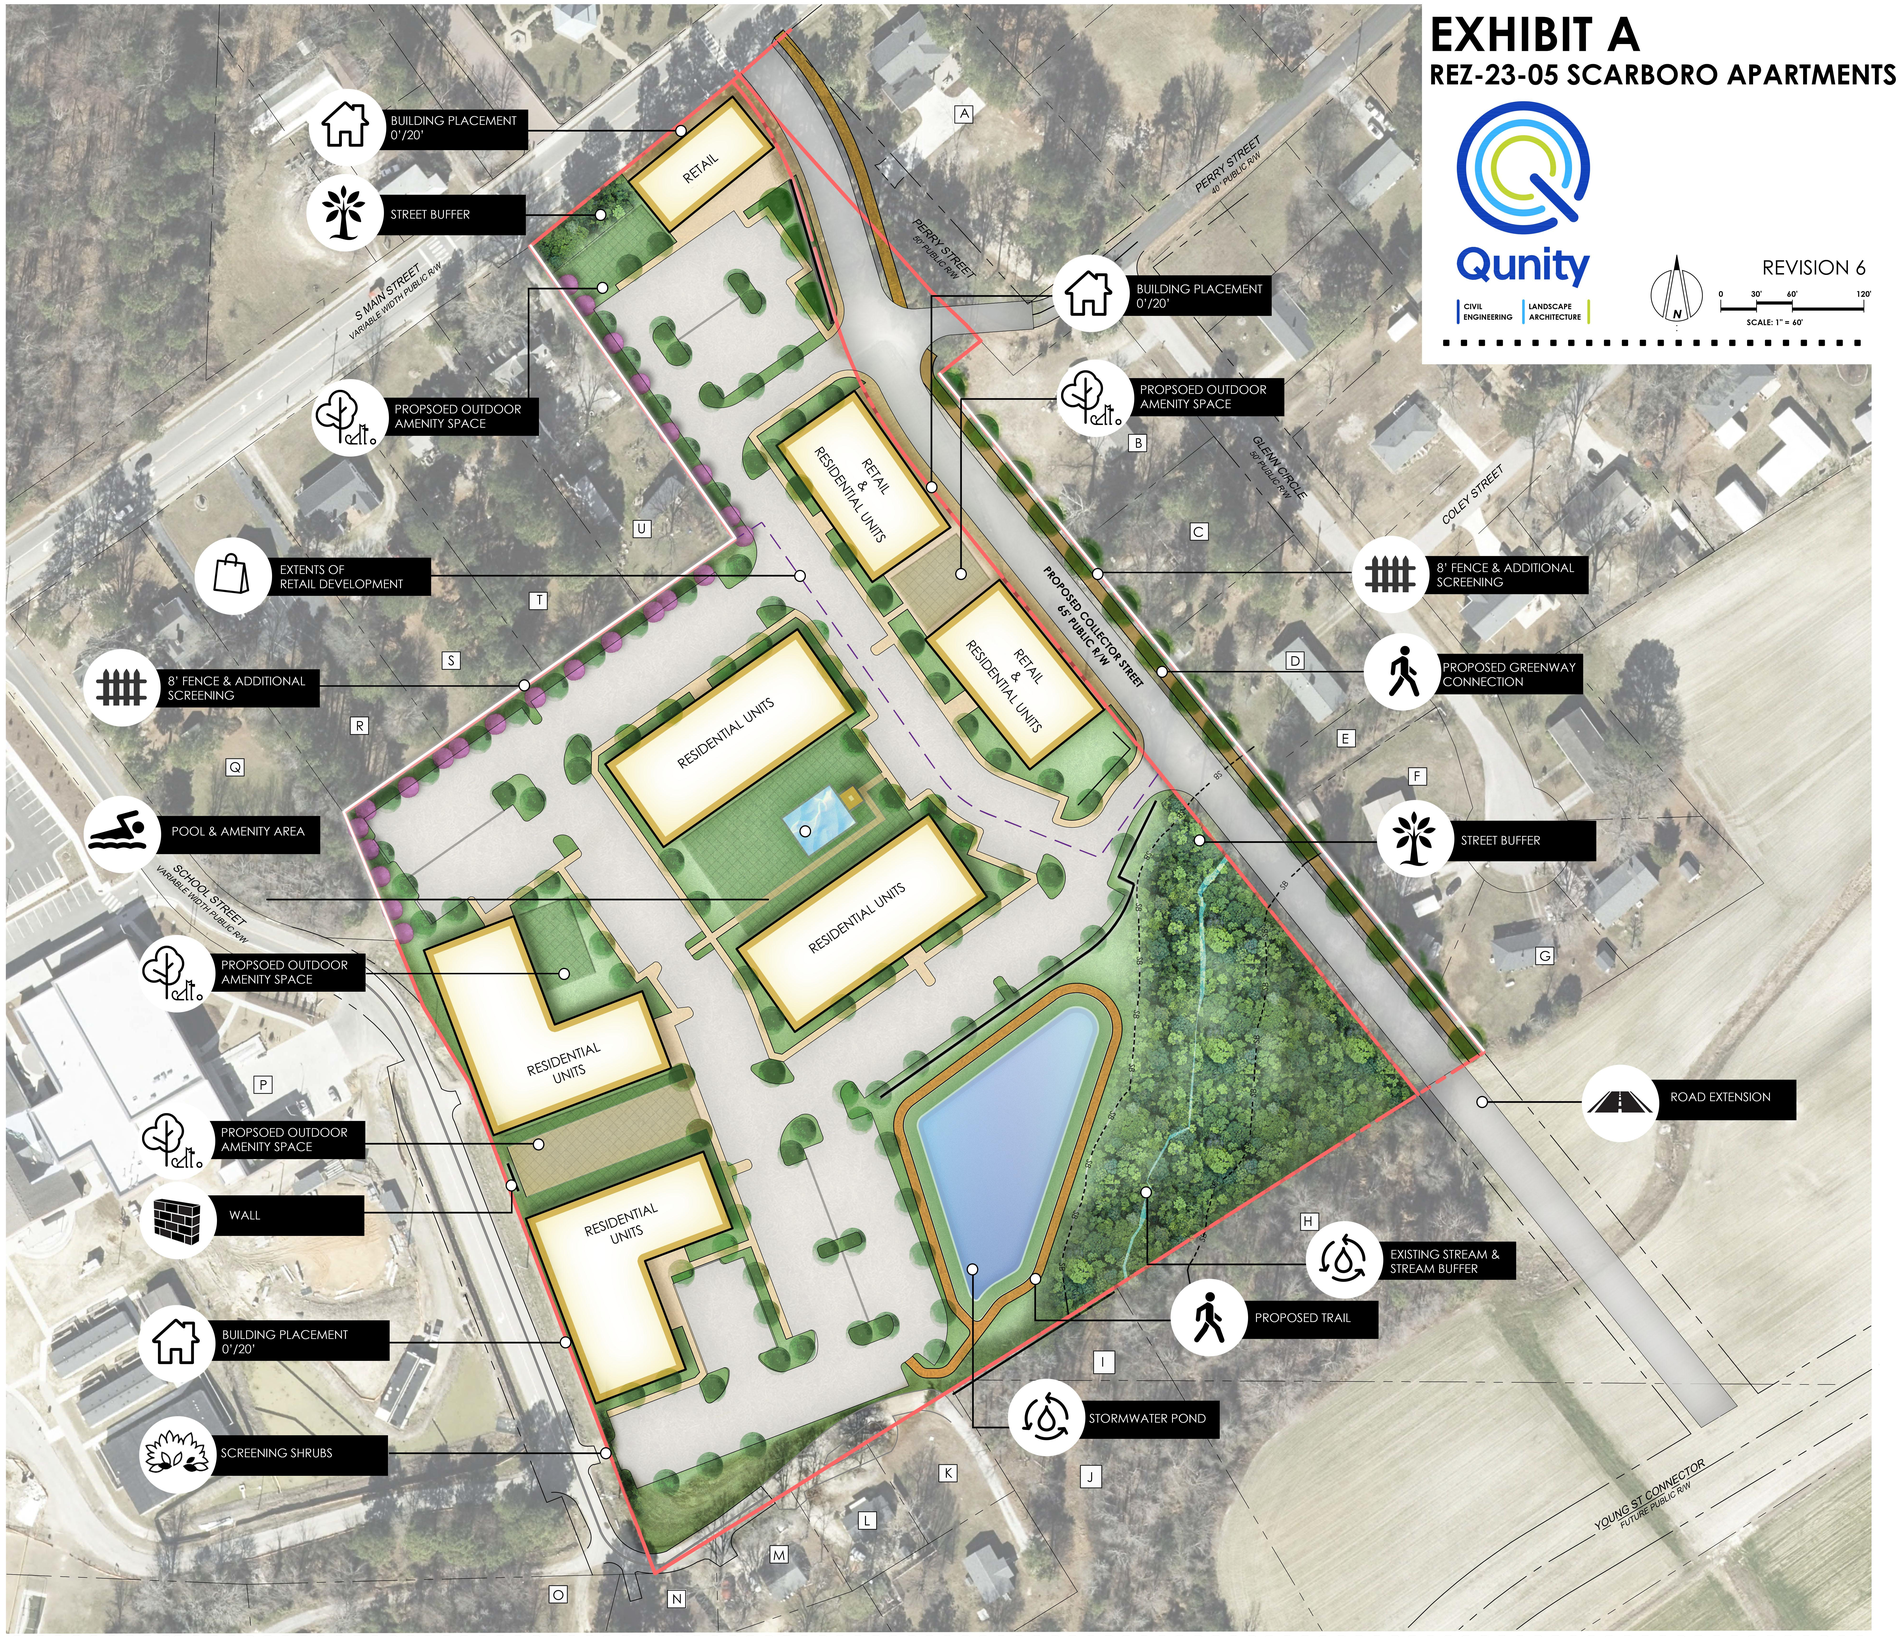
SCALE: 1" = 60'