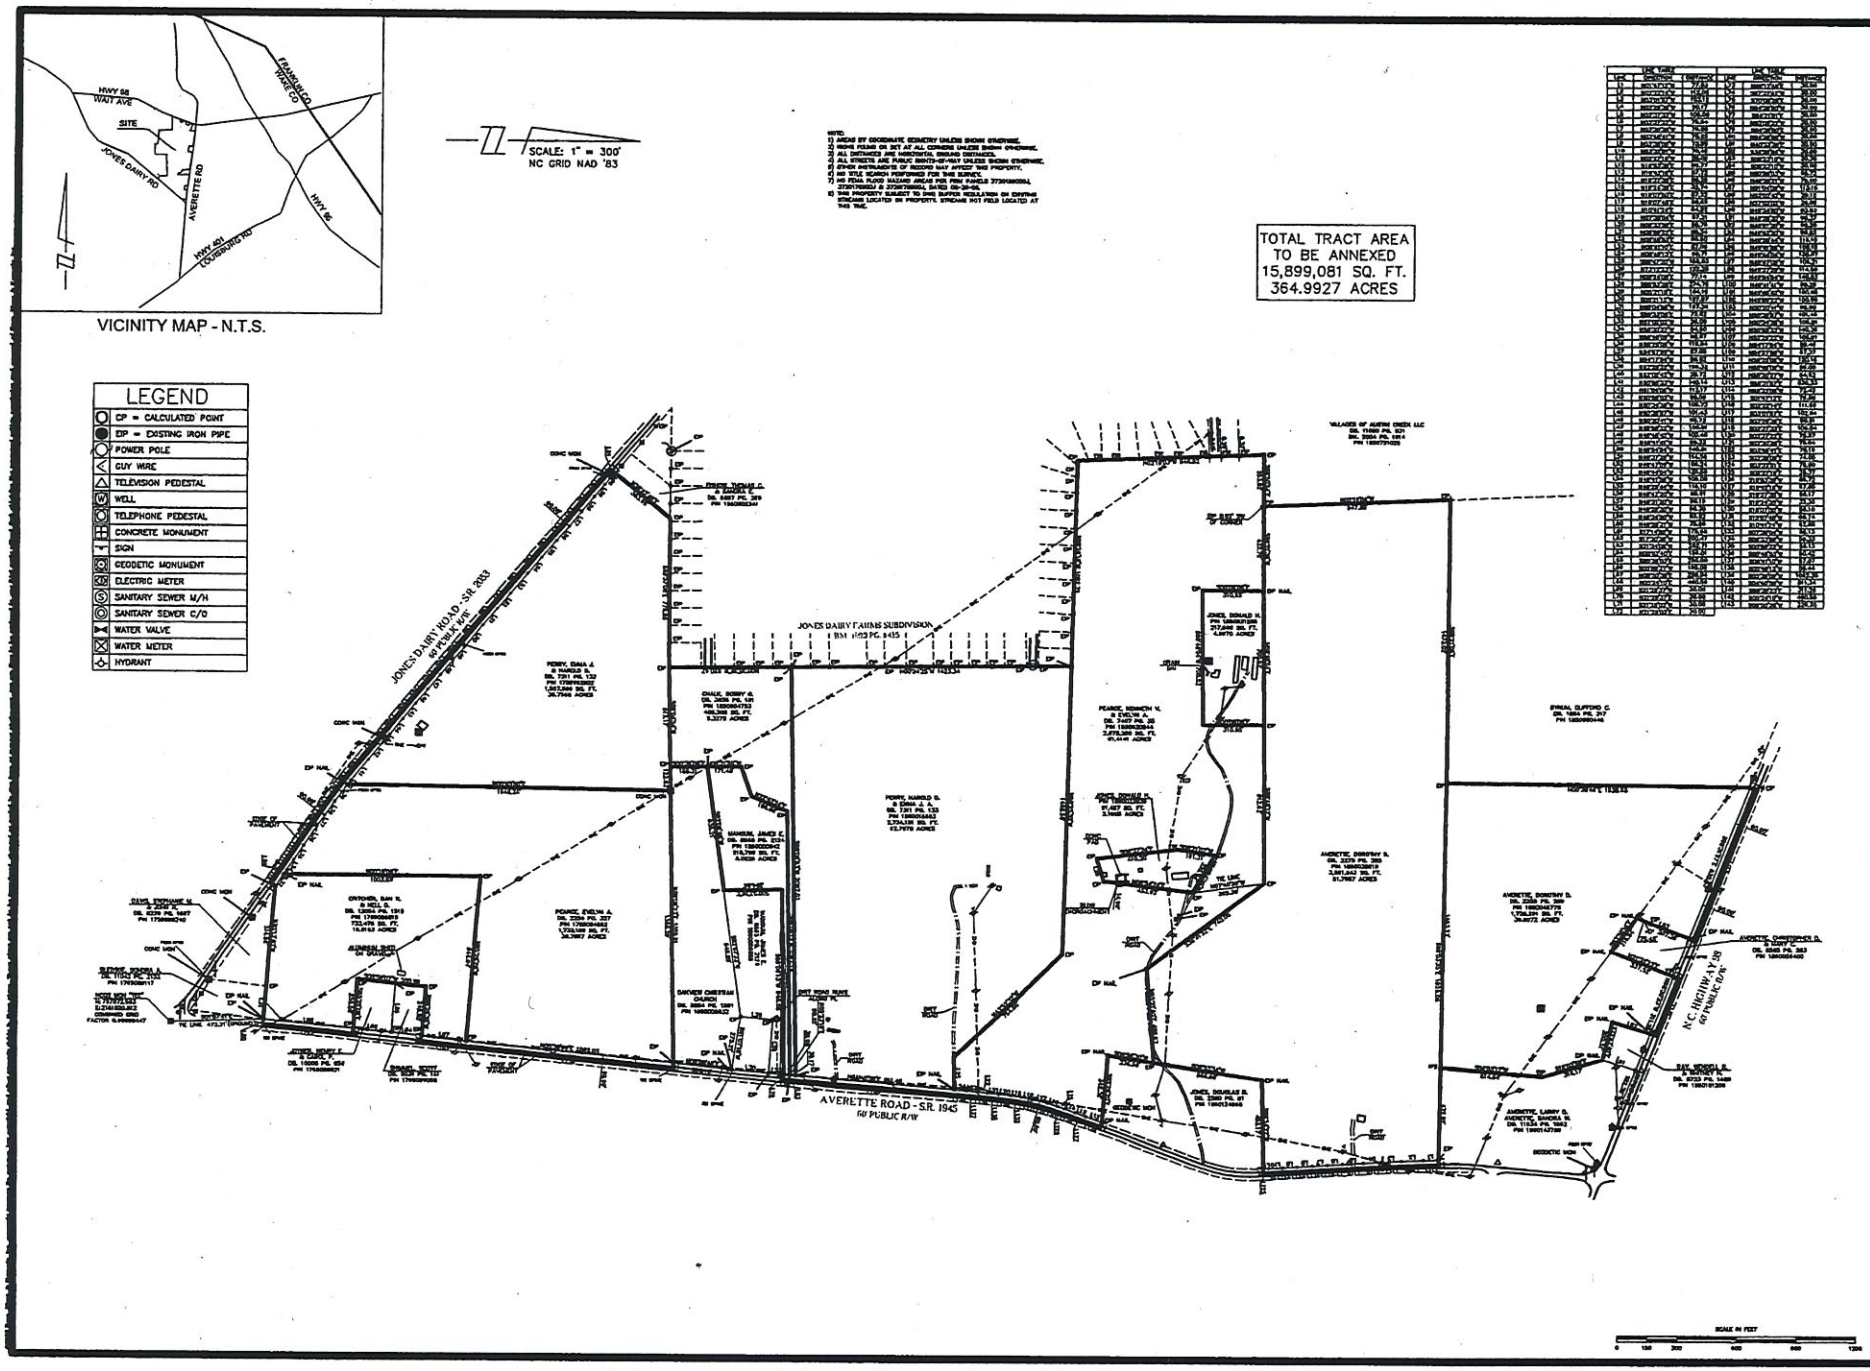

BNK

BASS, NIXON & KENNEDY, INC.
CONSULTING ENGINEERS
6310 CHAPEL HILL ROAD, SUITE 250, RALEIGH, NORTH CAROLINA 2760
3319 HERITAGE TRADE DR., WAKE FOREST, NORTH CAROLINA 27587
TELEPHONE: (919)851-4422 or (800)345-1879
FAX: (919)851-8968 (RALEIGH) (919)570-1382 (WAKE FOREST)

NO	DATE	DESCRIPTION	BY
		REVISIONS	

JOB NO. 07150000R | DATE 11-12-07 | DRAWN BY DRJ
SCALE: 1" = 300' | CHK BY: SW

ANNEXATION PLAT
FOR
AMMONS DEVELOPMENT
WAKE FOREST | WAKE COUNTY | NORTH CAROLINA

SHEET OF

R:\2007-03JOBS\0715000R\07150LDD\dwg\07150ANNEXPLAT.dwg 11/12/2007 1:30:22 PM DanGregory