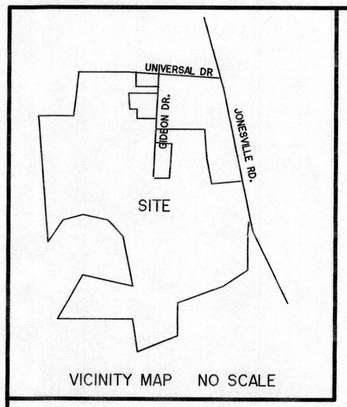

VICINITY MAP NO SCALE

NC GRID NORTH NAD 83

I, WALLACE G. CLARK, JR. CERTIFY THAT THIS PLAT WAS DRAWN UNDER MY SUPERVISION FROM AN ACTUAL SURVEY MADE UNDER MY SUPERVISION. THAT THE RATIO OF PRECISION AS CALCULATED IS 1:10,000. THAT THE BOUNDARIES NOT SURVEYED ARE SHOWN AS BROKEN LINES PLOTTED FROM INFORMATION FOUND IN BOOKS REFERENCED. THAT THIS MAP WAS PREPARED IN ACCORDANCE WITH G.S. 47-30 AS AMENDED.

WITNESS MY HAND AND SEAL THIS 28th DAY OF JULY 2022

PROFESSIONAL LAND SURVEYOR L-3691

NORTH CAROLINA PROFESSIONAL SEAL L-3691 LAND SURVEYOR WALLACE G. CLARK, JR.

I, WALLACE G. CLARK, JR. CERTIFY THAT THIS MAP IS OF A SURVEY OF AN EXISTING PARCEL OR PARCELS OF LAND OR ONE OR MORE EXISTING EASEMENTS AND DOES NOT CREATE A NEW STREET OR CHANGE AN EXISTING STREET. EXISTING PARCEL OR EXISTING EASEMENT IS AN AREA OF LAND DESCRIBED IN A SINGLE, LEGAL DESCRIPTION OR LEGALLY RECORDED SUBDIVISION THAT HAS BEEN OR MAY BE LEGALLY CONVEYED TO A NEW OWNER BY DEED IN ITS EXISTING CONFIGURATION.

PROFESSIONAL LAND SURVEYOR L-3691

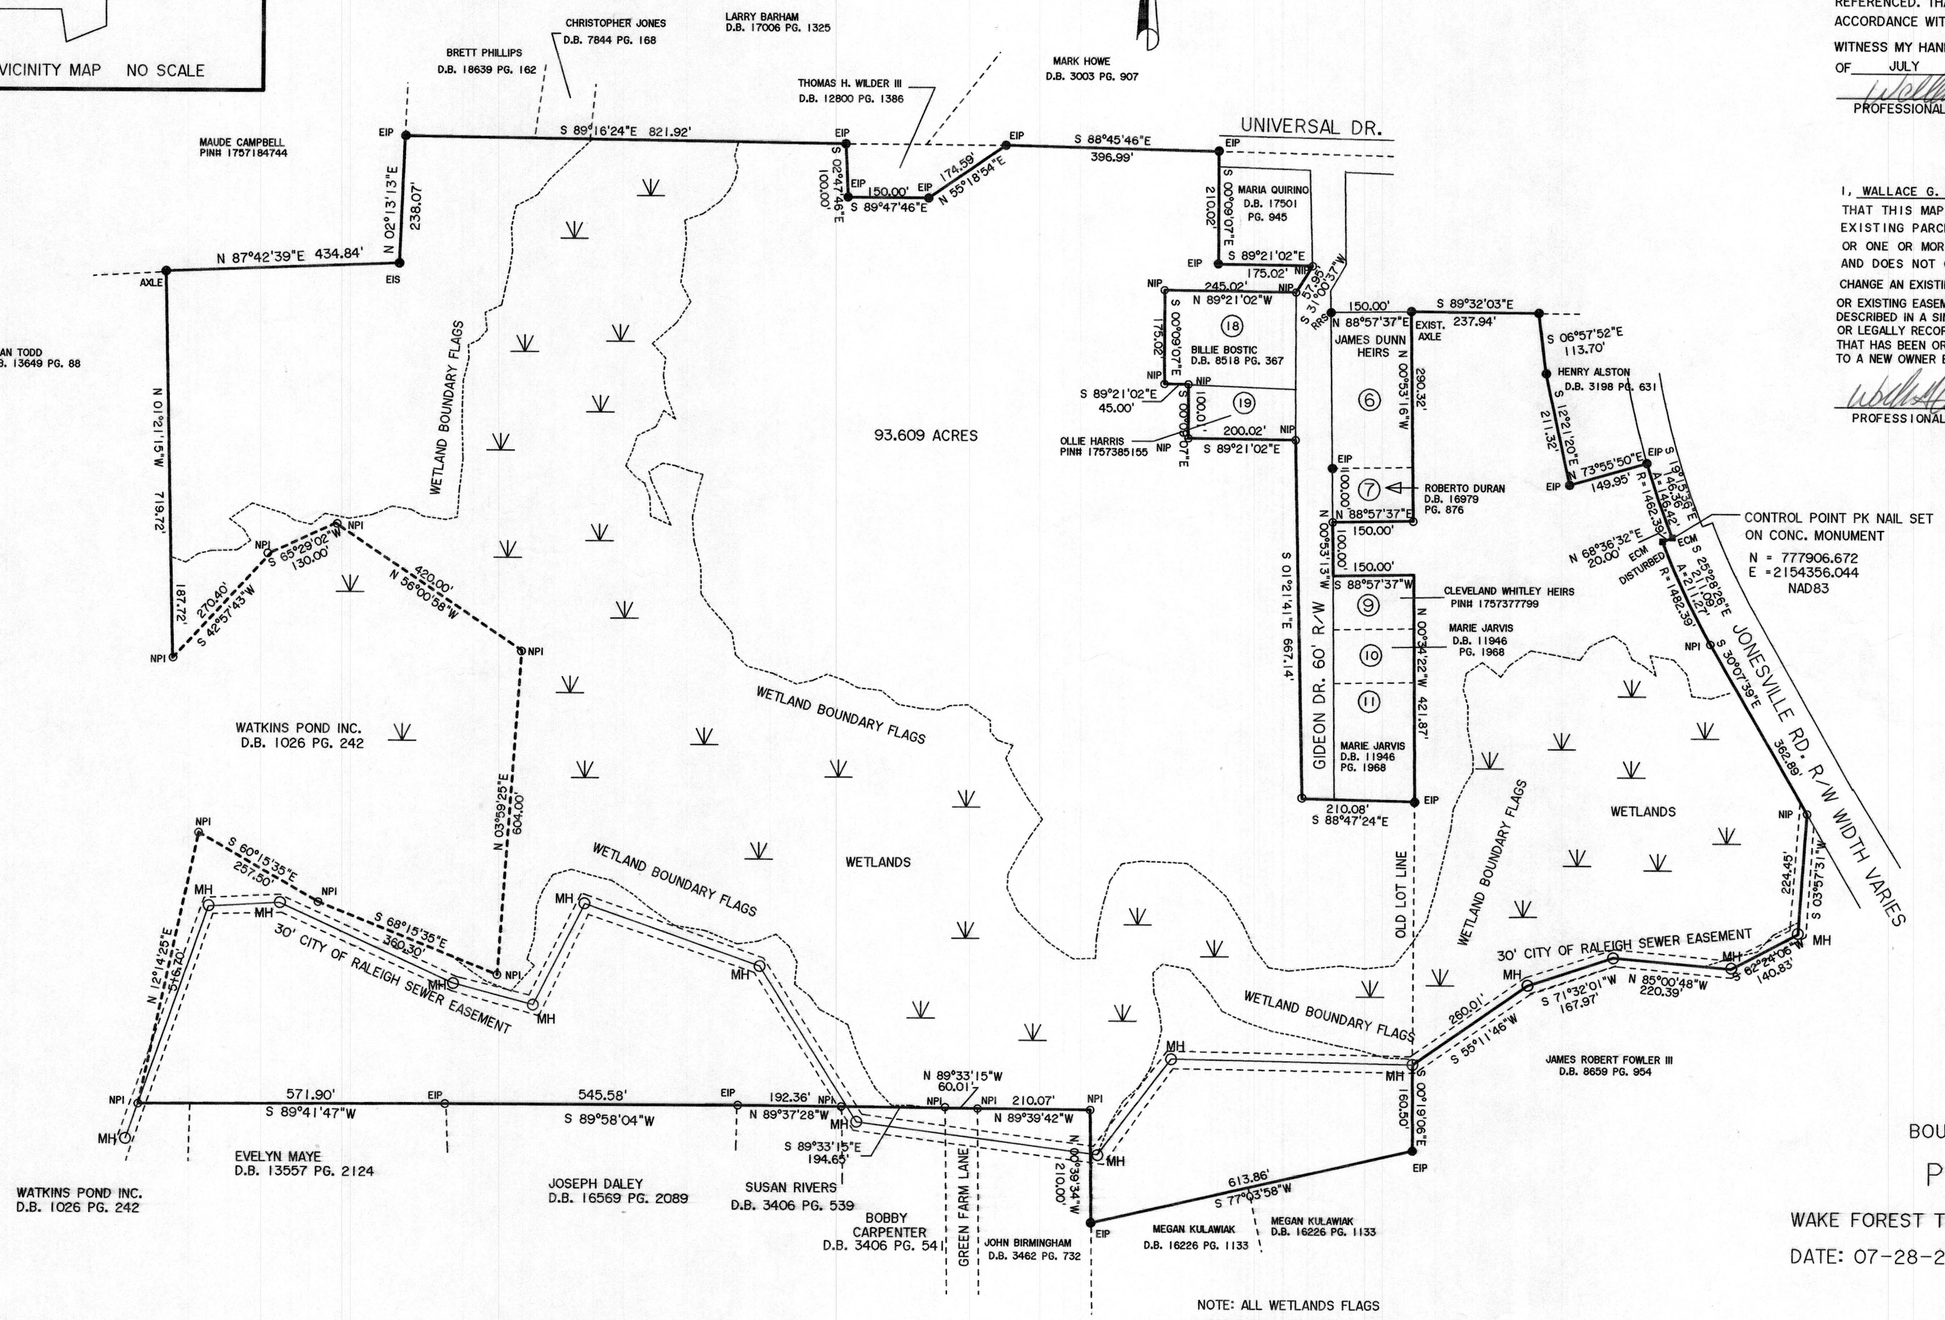

THIS MAP IS A COMPOSITE BOUNDARY OF THE FOLLOWING PARCELS.

PIDH
0057413, 0057429, 0057430, 0057440, 0057441, 0057442, 0057443, 0057444, 0057445, 0057446, 0057447, 0057448, 0057435, 0057436, 0057437, 0057438, 0057439, 0345886, 0057431

NOTE: ALL WETLANDS FLAGS WERE DELINEATED BY ECOTEK

200 0 200 400 600
GRAPHIC SCALE - FEET

BOUNDARY SURVEY FOR

PING CHEN

WAKE FOREST TOWNSHIP WAKE COUNTY, N.C.

DATE: 07-28-2022 SCALE: 1" = 200'

GIL CLARK SURVEYING LIC. F-0739
P.O. BOX 1243
KNIGHTDALE, NORTH CAROLINA 27545
TEL (919) 266-9711 FAX (919) 266-9732

1360